SS GROUP

THE LEAF

SECTOR -85, GURUGRAM



FLOOR PLAN

MASTER PLANNED
TO PERFECTION

THE LEAF



1. Kids play zone & senior citizen corner
2. Putting green area
3. Sunken mini soccer play ground & lawn area
4. Wetland and forest of tall trees
5. Tennis court
6. Club pool and party lawn
7. Entrance water feature (water jets)
8. Stilts & hardscape area
9. Perennial colourful gardens
10. Grass path grass pavers
11. Street-side parking
12. Drop-off-special paving
13. Half basket ball court
14. 2 Badminton courts
15. Convenience Shop

Not To Scale


FLOOR PLAN

2 BHK – APARTMENTS

SIZE - Unit A, B 1671 SQ.FT. &
Unit C, D 1640 SQ.FT.

TYPICAL FLOOR - 2, 3, 5, 7, 8, 9, 11,
12, 15, 16, 17, 18, 19, 21,
22, 24, 25 & 26 LEVEL

THE LEAF

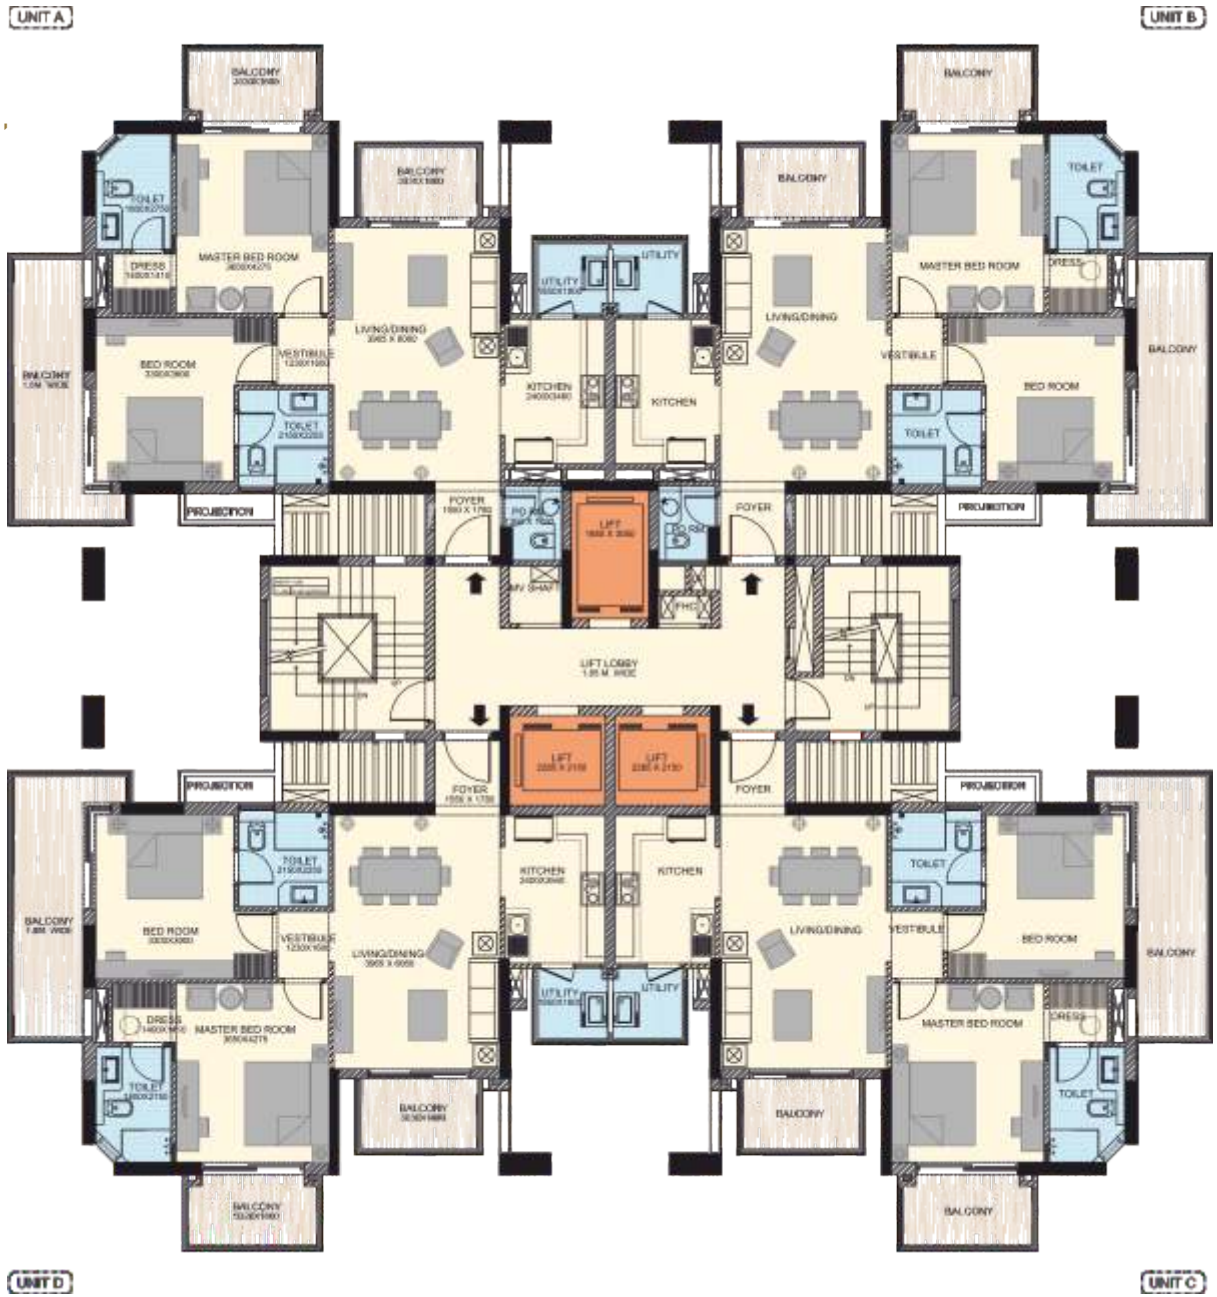

- Formal Living
- Dining/Kitchen
- 2 Bedrooms
- 3 Balcony
- Utility Area
- 2 Toilets
- Powder Room (Unit A & B)




Not To Scale

FLOOR PLAN

2 BHK–APARTMENTS

SIZE - Unit A, B 1772 SQ.FT. &
Unit C, D 1741 SQ.FT.
TYPICAL FLOOR - 1, 4, 10, 14,
20 & 23 LEVEL

THE LEAF

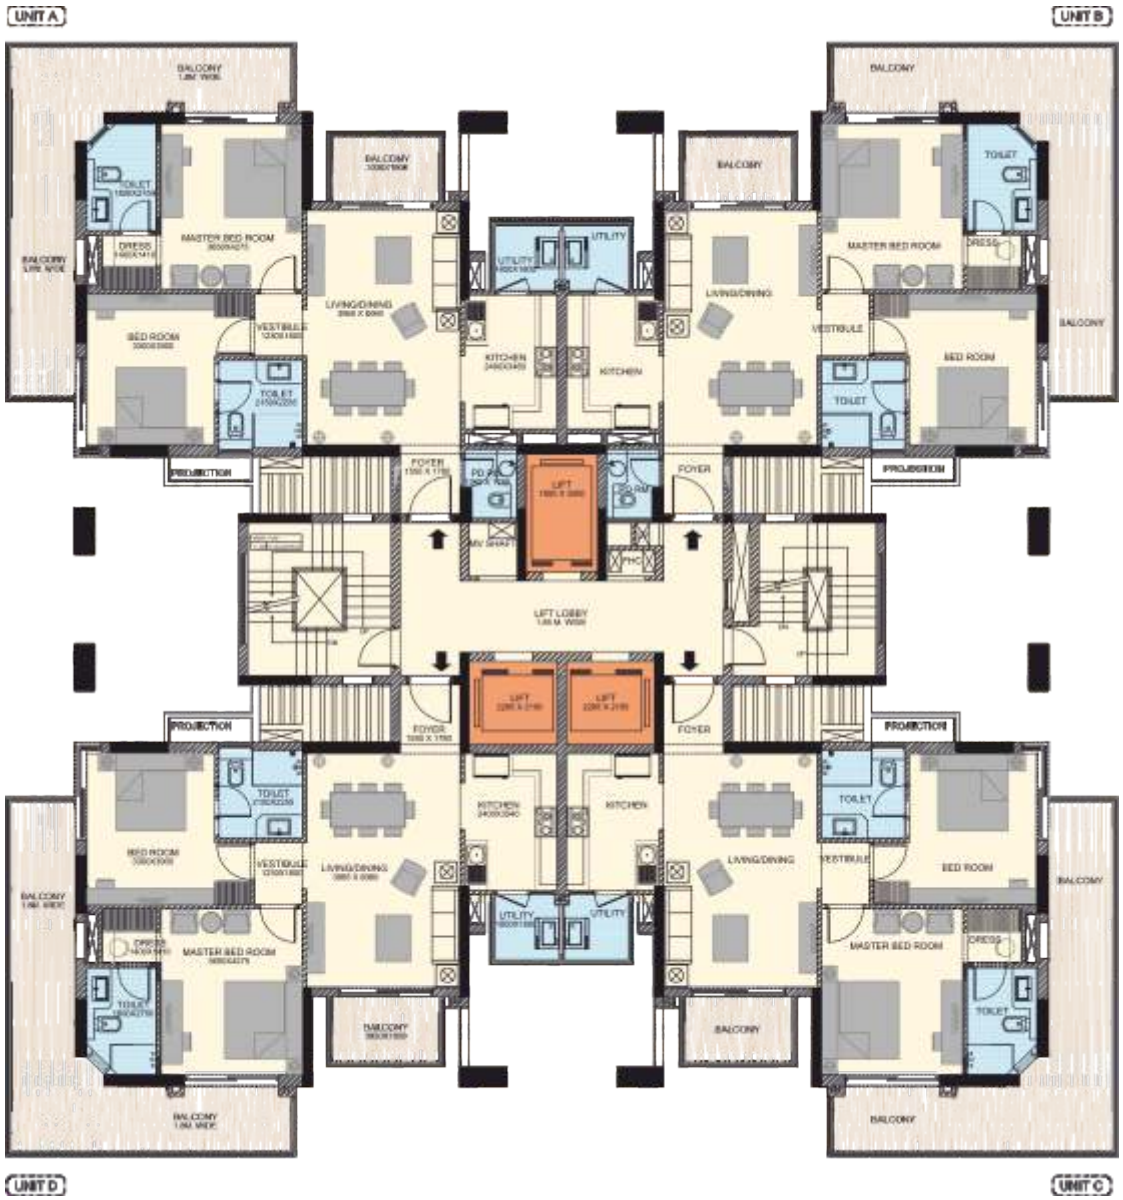

- Formal Living
- Dining/Kitchen
- 2 Bedrooms
- 2 Balcony
- Utility Area
- 2 Toilets
- Powder Room (Unit A & B)



Not To Scale


FLOOR PLAN

3 BHK – APARTMENTS

SIZE-2408 SQ.FT.

TYPICAL FLOOR - B1, B2, B7, B8,
B9 & B10 LEVEL

THE LEAF

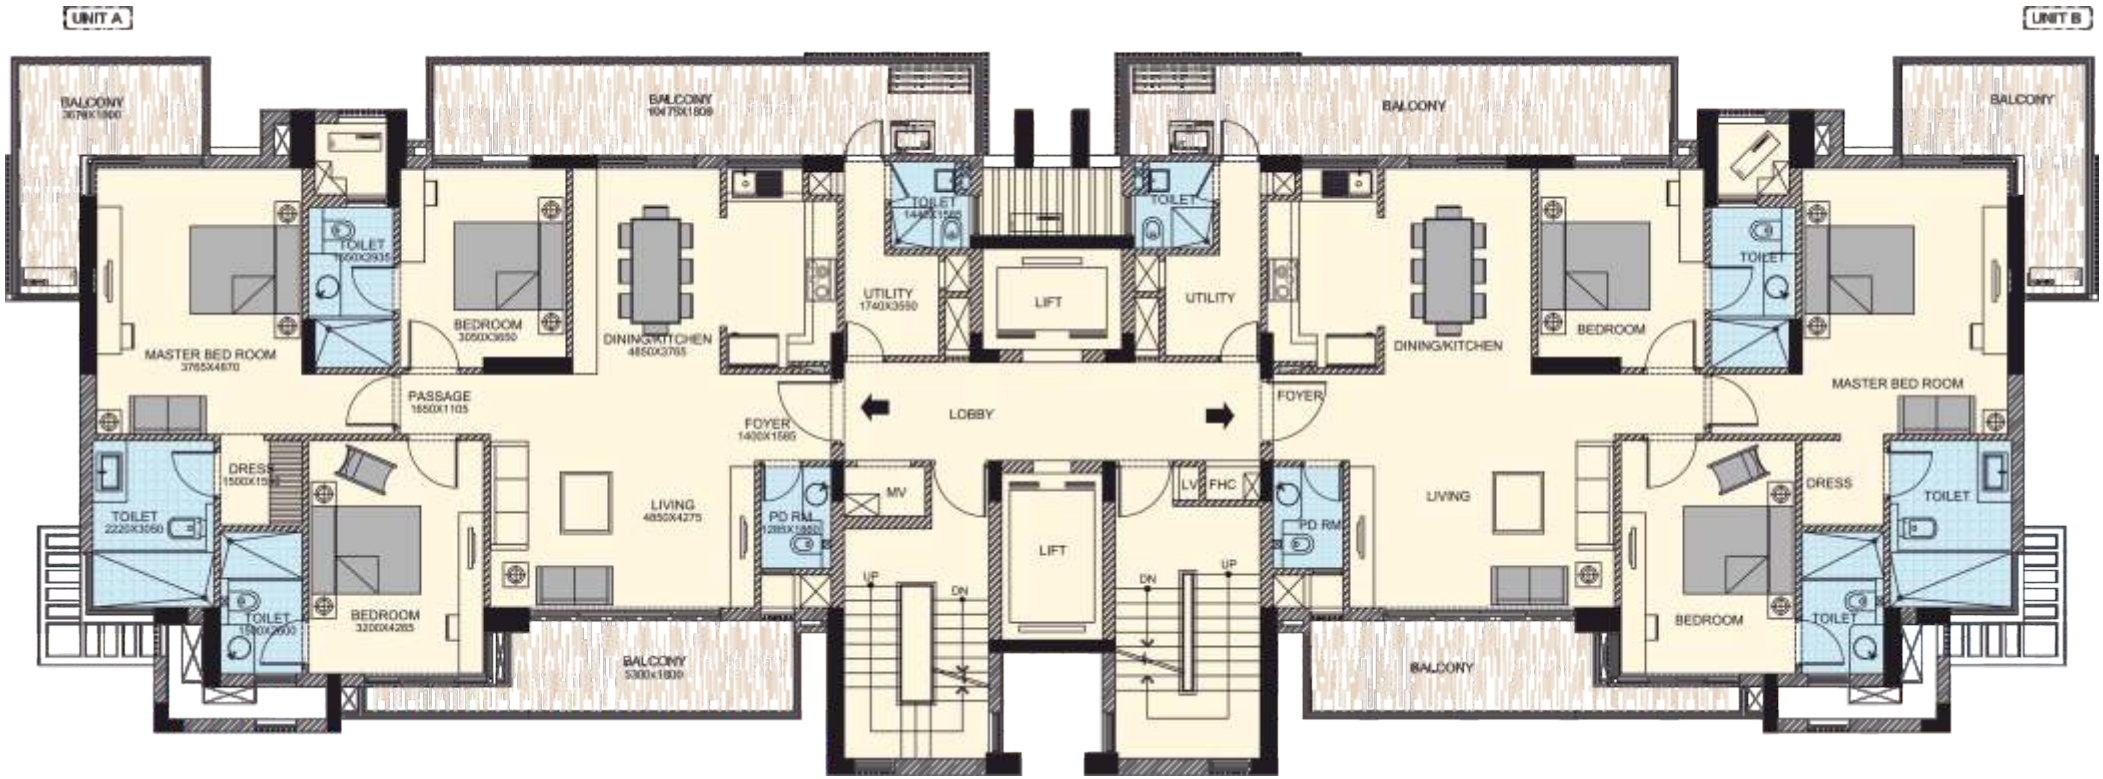

- Formal Living
- Dining/Kitchen
- 3 Bedrooms
- Dressing Area
- 3 Toilets
- 3 Balcony
- Powder Room
- Utility + Toilet



Not To Scale

FLOOR PLAN

4 BHK – APARTMENTS

SIZE-2812 SQ.FT.

TYPICAL FLOOR - B3, B4, B5 & B6 LEVEL

THE LEAF



- Formal Living
- Dining/Kitchen
- 4 Bedrooms
- Dressing Area
- 3 Toilets
- 4 Balcony
- Powder Room
- Utility + Toilet



Not To Scale

SS GROUP

CORPORATE OFFICE
77, SS House, Sector-44,
Gurugram, Haryana-122003

CALL +91-124-4335100
EMAIL sales@ssgroup-india.com
VISIT ssgroup-india.com

Disclaimer : In the interest of maintaining high standards, all site plans, floor plans, layout plans, areas, dimensions, specifications etc., are subject to change till final completion of the Project.
Project registered with HARERA Gurugram vide Registration no. 23 of 2019.

** 1 SQ. Meter = 10.764 SQ.FT. and 1 acre = 4048 SQ. Meter.