SS GROUP

SSHIGHPOINT

SECTOR 86, GURUGRAM

FLOOR PLAN

SITE PLAN



Not to scale

N

Scale_1:750

GROUND FLOOR PLAN

SSHIGHPOINT
SECTOR 86, GURUGRAM




Not to scale

N

Scale_1:750

FIRST FLOOR PLAN

SSHIGHPOINT
SECTOR 86, GURUGRAM

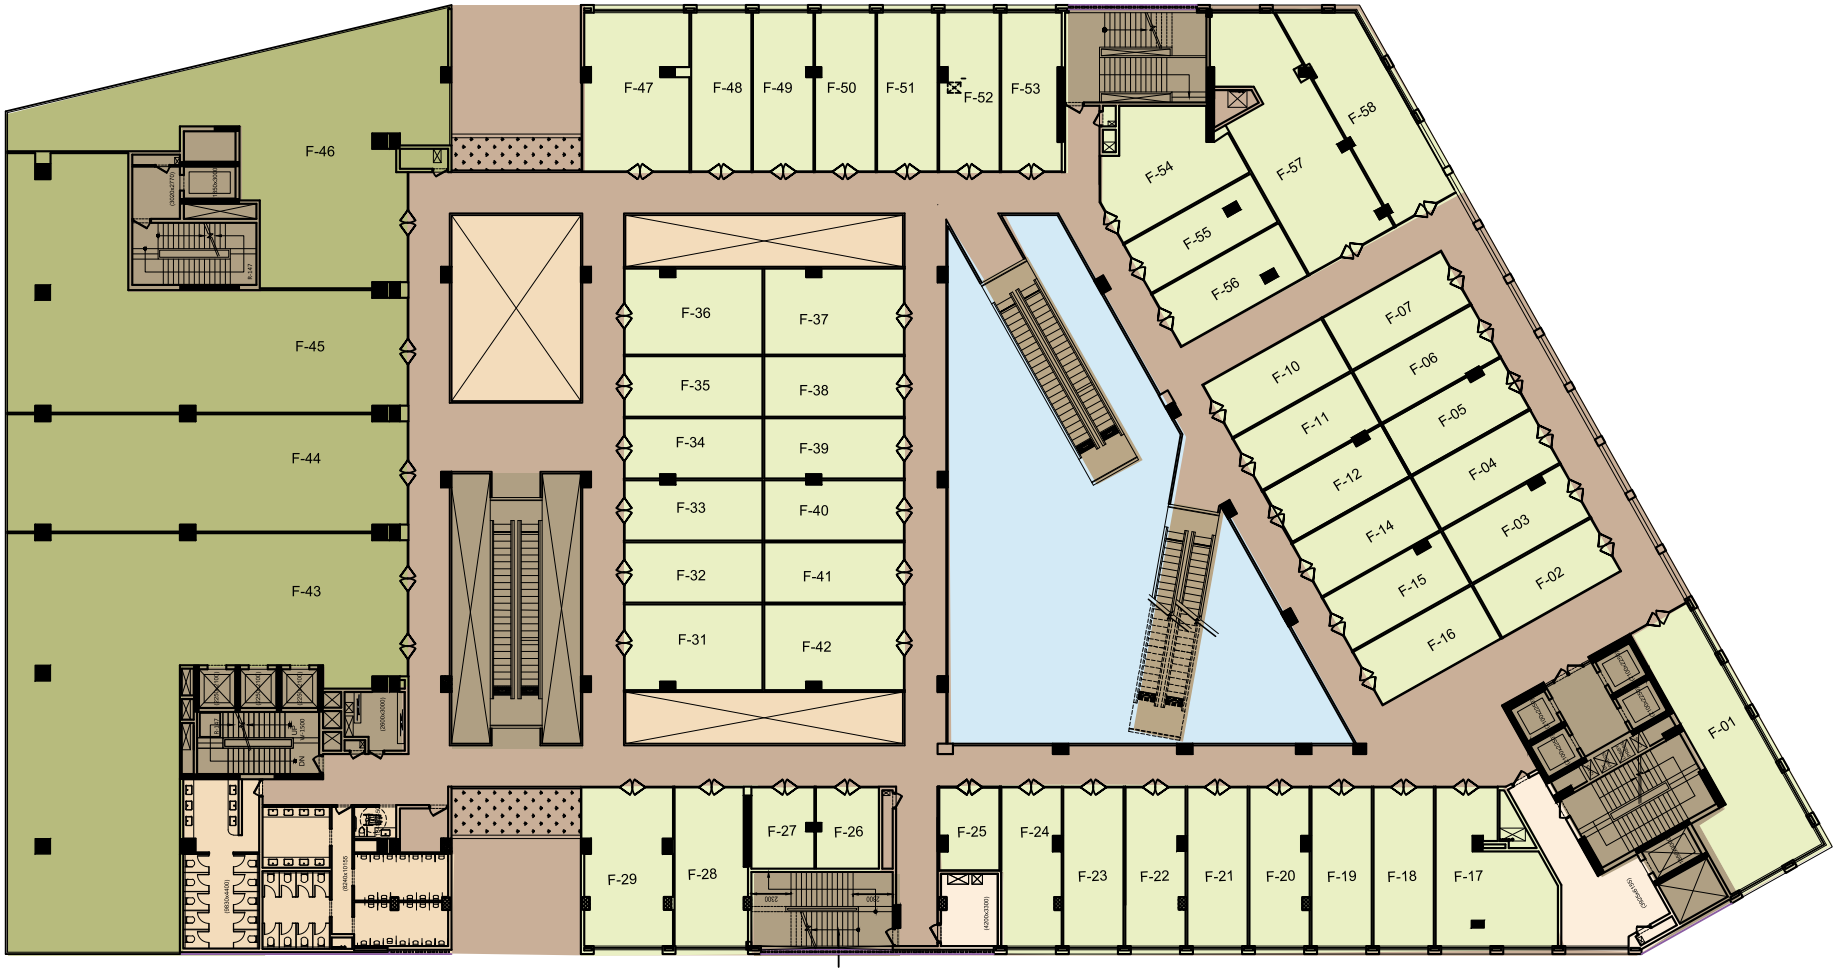


Not to scale

N

Scale_1:750

SECOND FLOOR PLAN

SSHIGHPOINT
SECTOR 86, GURUGRAM

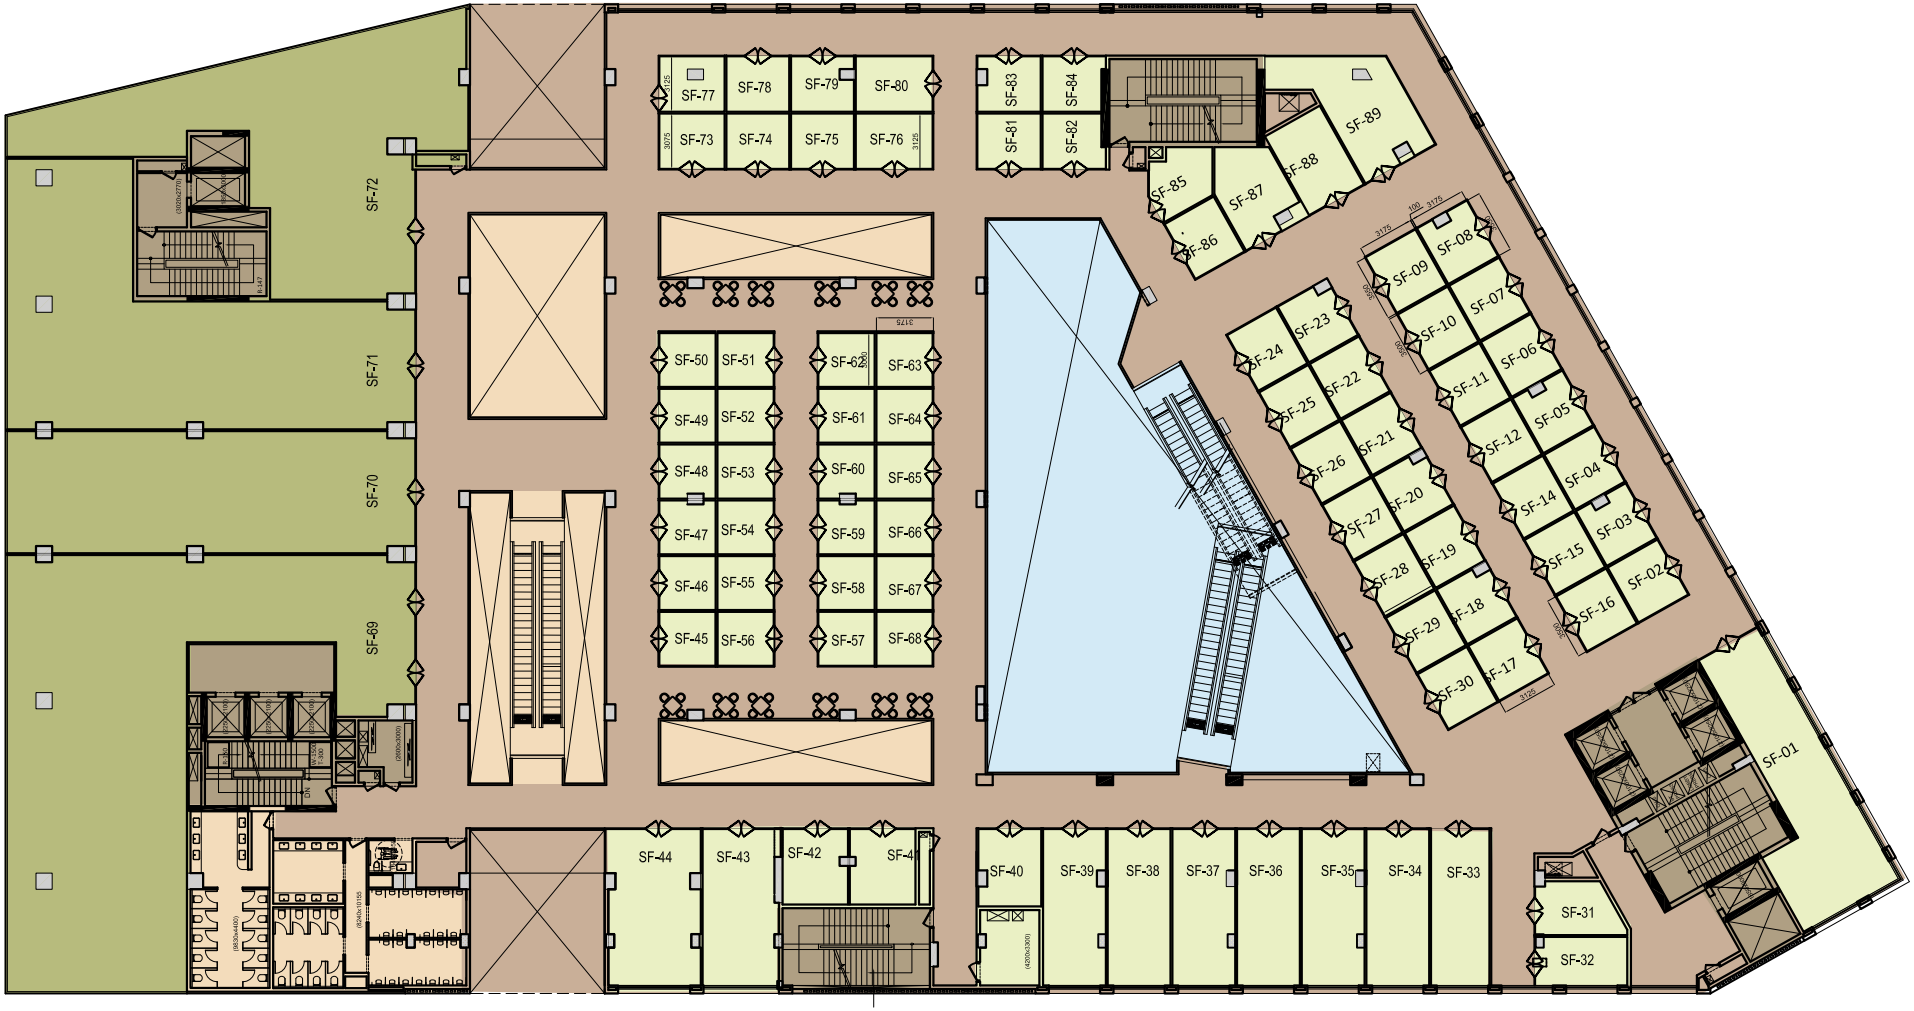


Not to scale

N

Scale_1:750

THIRD FLOOR PLAN

SSHIGHPOINT
SECTOR 86, GURUGRAM

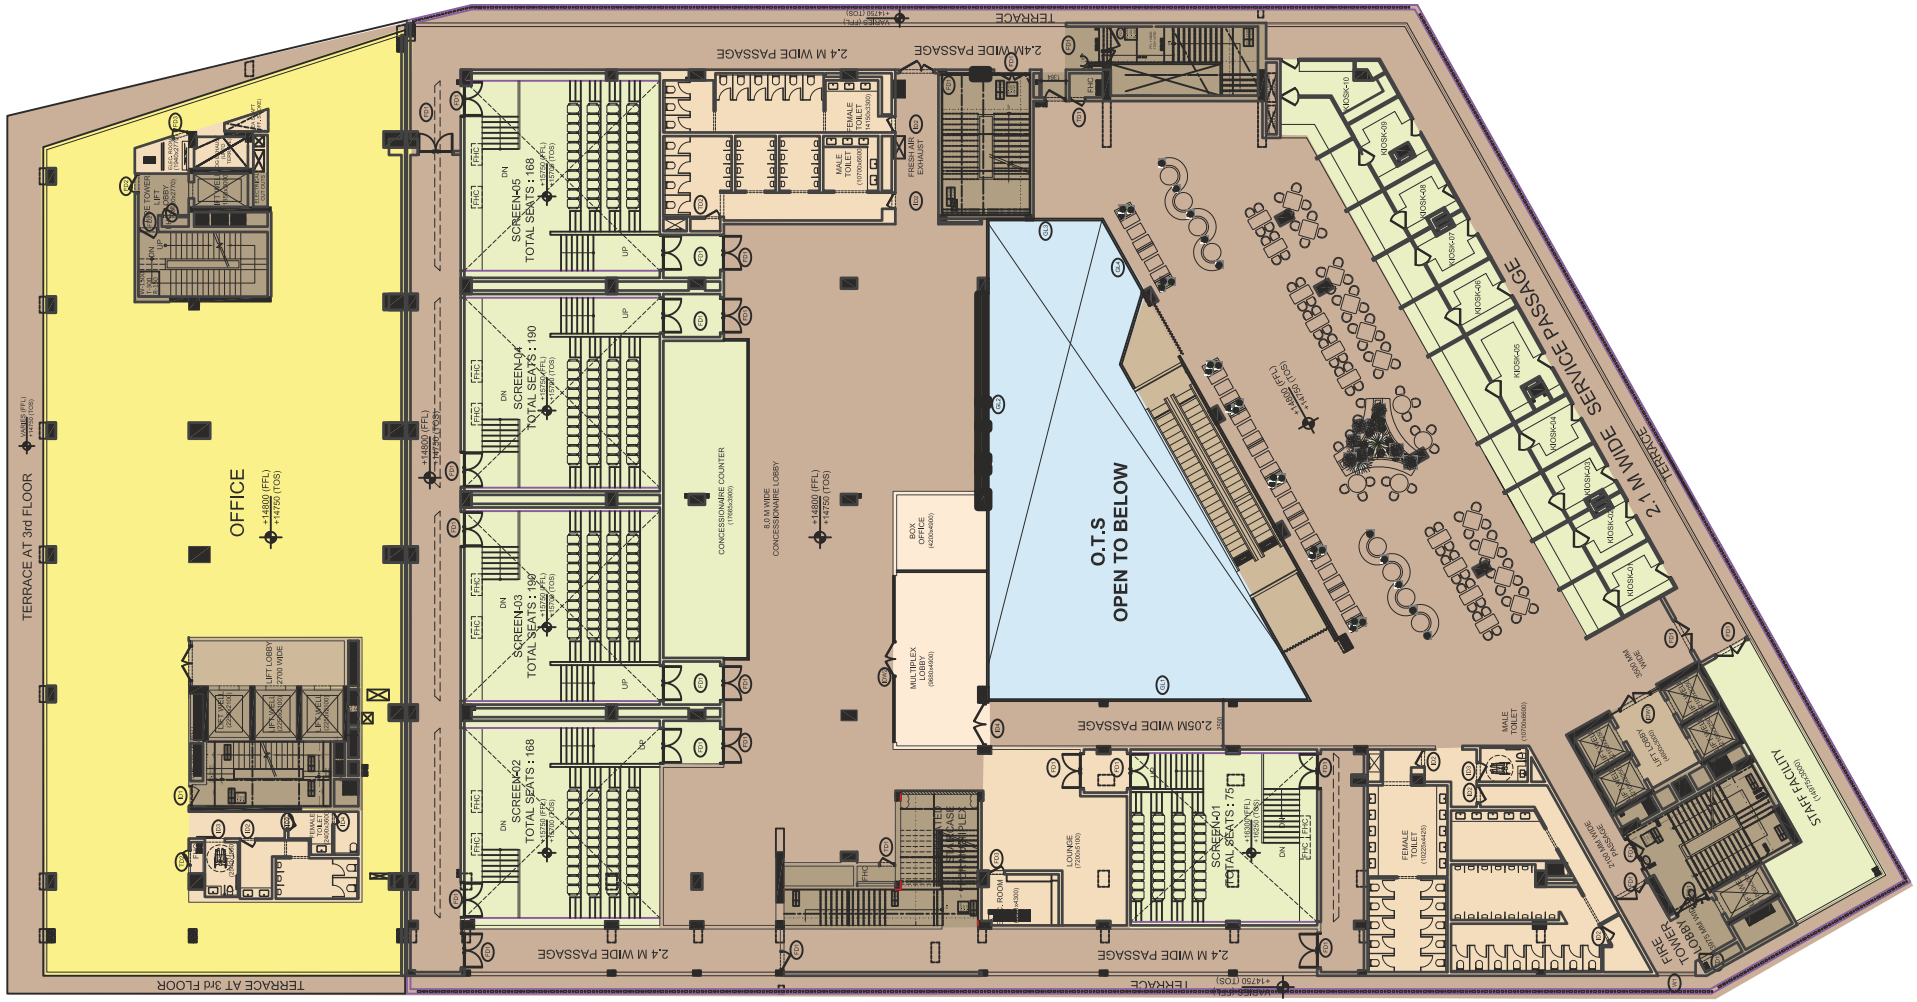

Not to scale

N

Scale_1:750

SS GROUP

REGISTERED OFFICE
77, SS House, Sector-44, Gurugram, Haryana-122003
CALL +91-124-4335100 | EMAIL sales@ssgroup-india.com
www.ssgroup-india.com